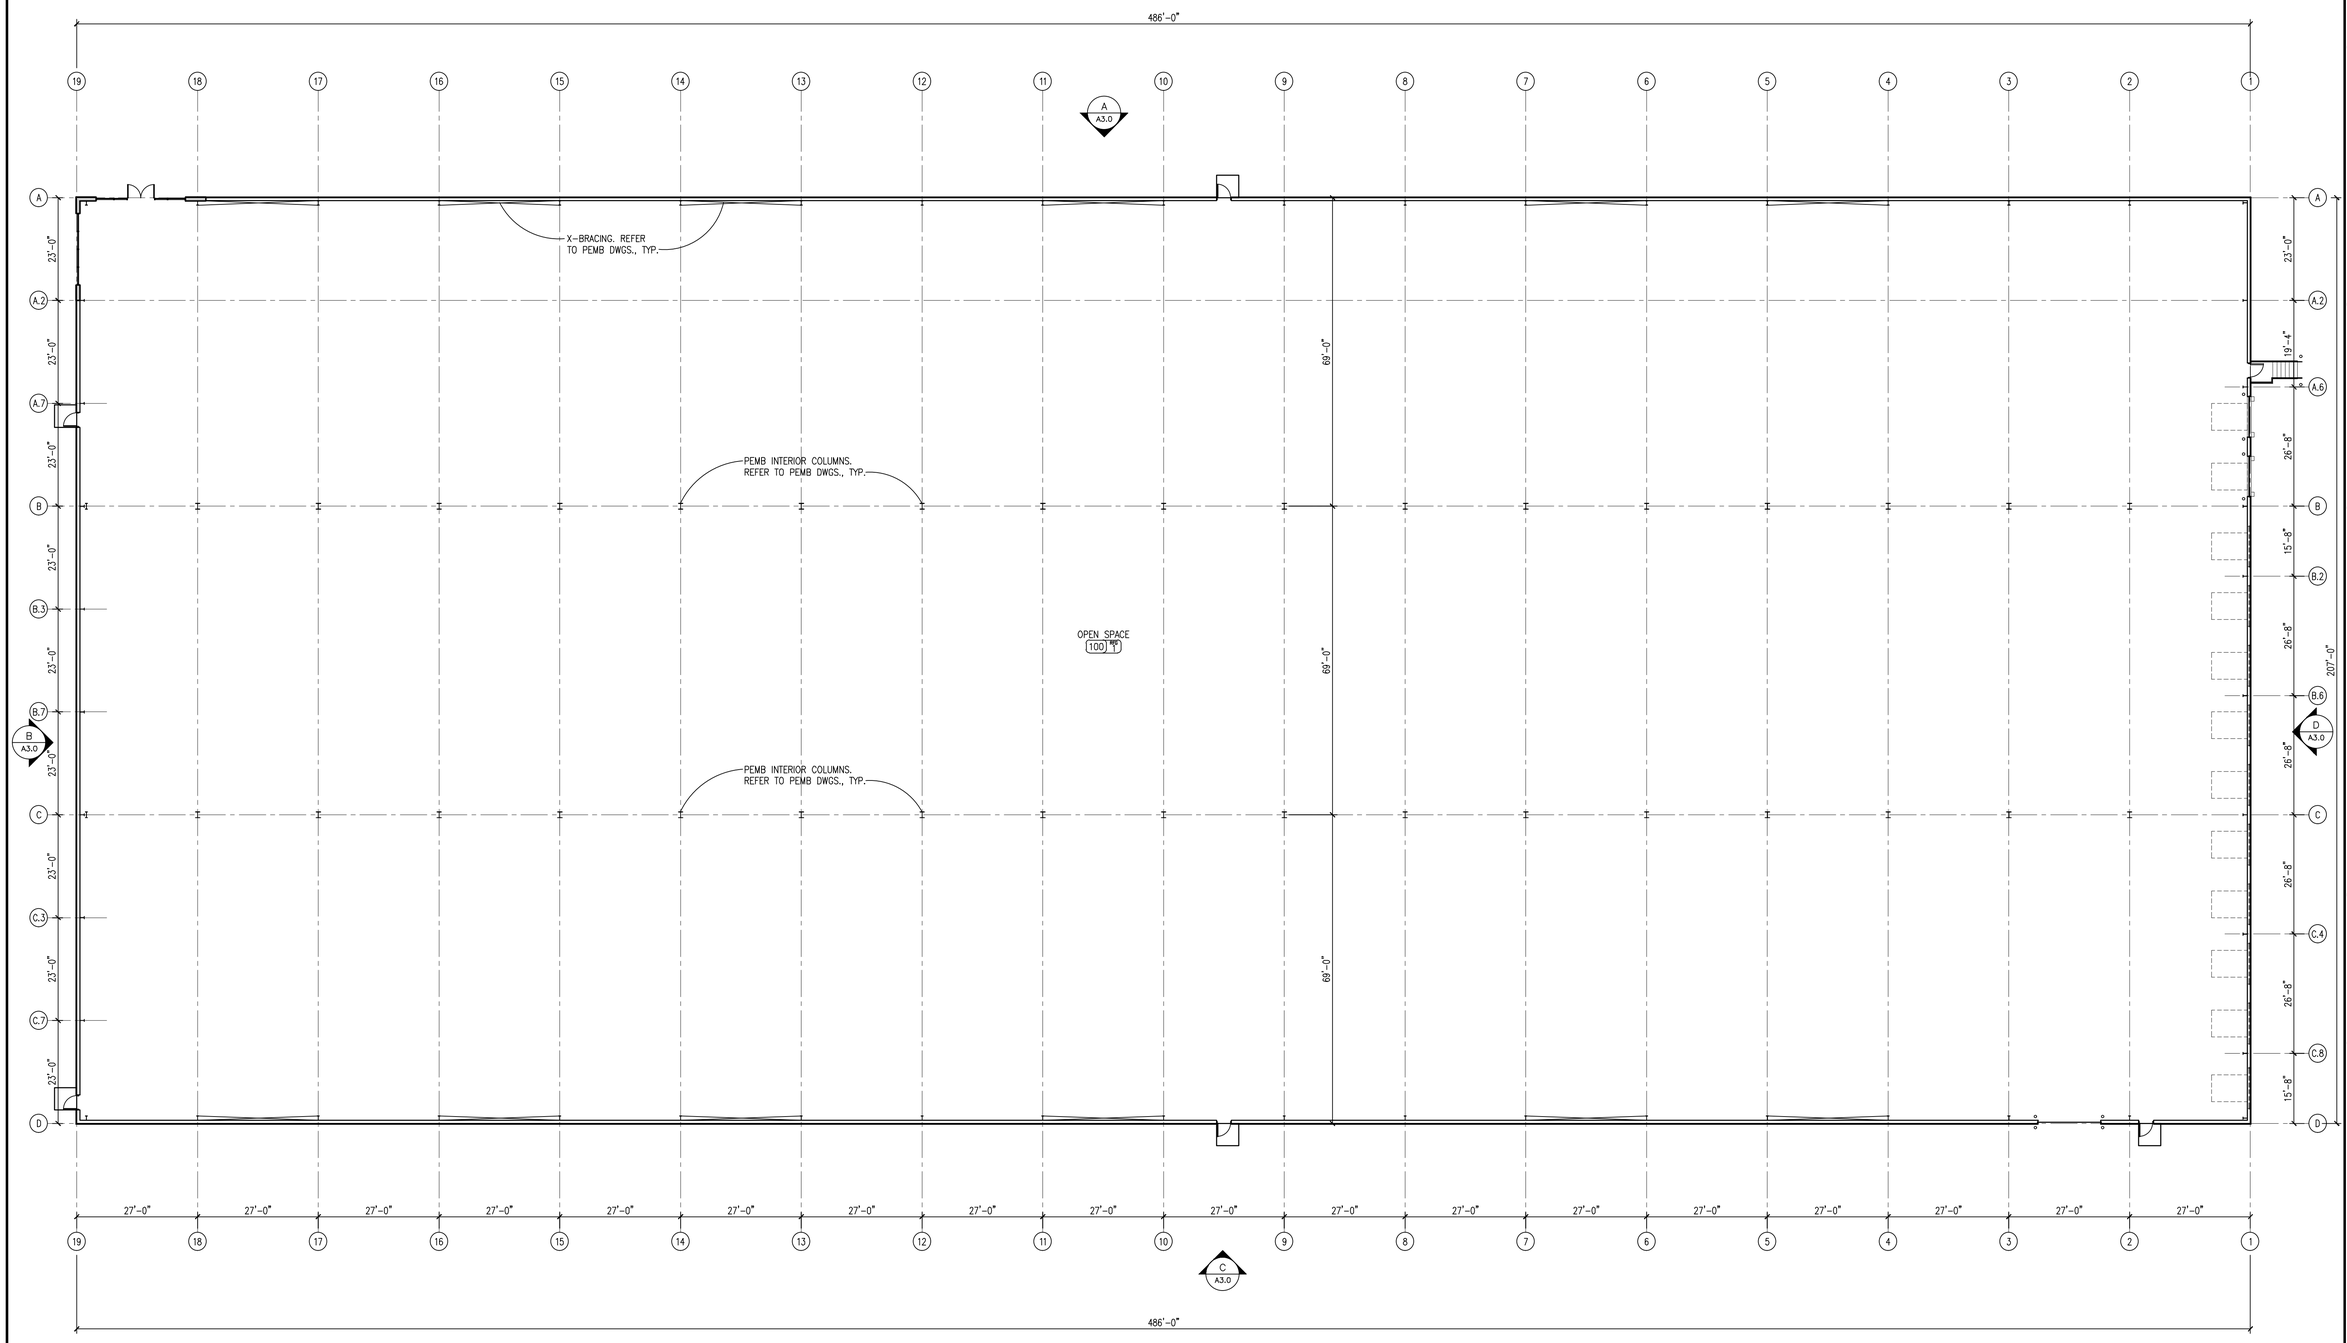

A BUILDING FLOOR PLAN
1/16" = 1'-0"

REVISIONS

NO.	DATE	DESCRIPTION

HARTZ Contracting, LLC
BUILDING CONSTRUCTION SPECIALISTS
A Division of SCOTT, MURPHY & DANIEL

SEWELL AND SEWELL ARCHITECTS
996 WILKINSON TRACE, SUITE B4
BOWLING GREEN, KY 42103
(270) 781-0008
www.sewellarchitects.com

THIS DOCUMENT DISCUSSES SUBJECT MATTER CONSIDERED CONFIDENTIAL BY HARTZ CONSTRUCTION TO WHICH THIS SAME COMPANY HAS PROPERTY RIGHTS. ACCEPTANCE OF THIS DOCUMENT BY ANY PERSON OR COMPANY FOR ANY PURPOSE CONSTITUTES AGREEMENT NOT TO DISCLOSE INFORMATION CONTAINED THEREIN TO OTHERS, OR TO USE IT FOR ANY PURPOSE WITHOUT THE WRITTEN PERMISSION OF HARTZ CONSTRUCTION.

CADIZ - TRIGG COUNTY EDC
SPECULATIVE BUILDING
CADIZ, KENTUCKY

DATE: 9-30-2022
PROJECT NUMBER: 2260
SCALE: AS NOTED
DRAWN BY: MBS

BUILDING FLOOR PLAN

CONSTRUCTION DOCUMENT

SHEET: A2.0